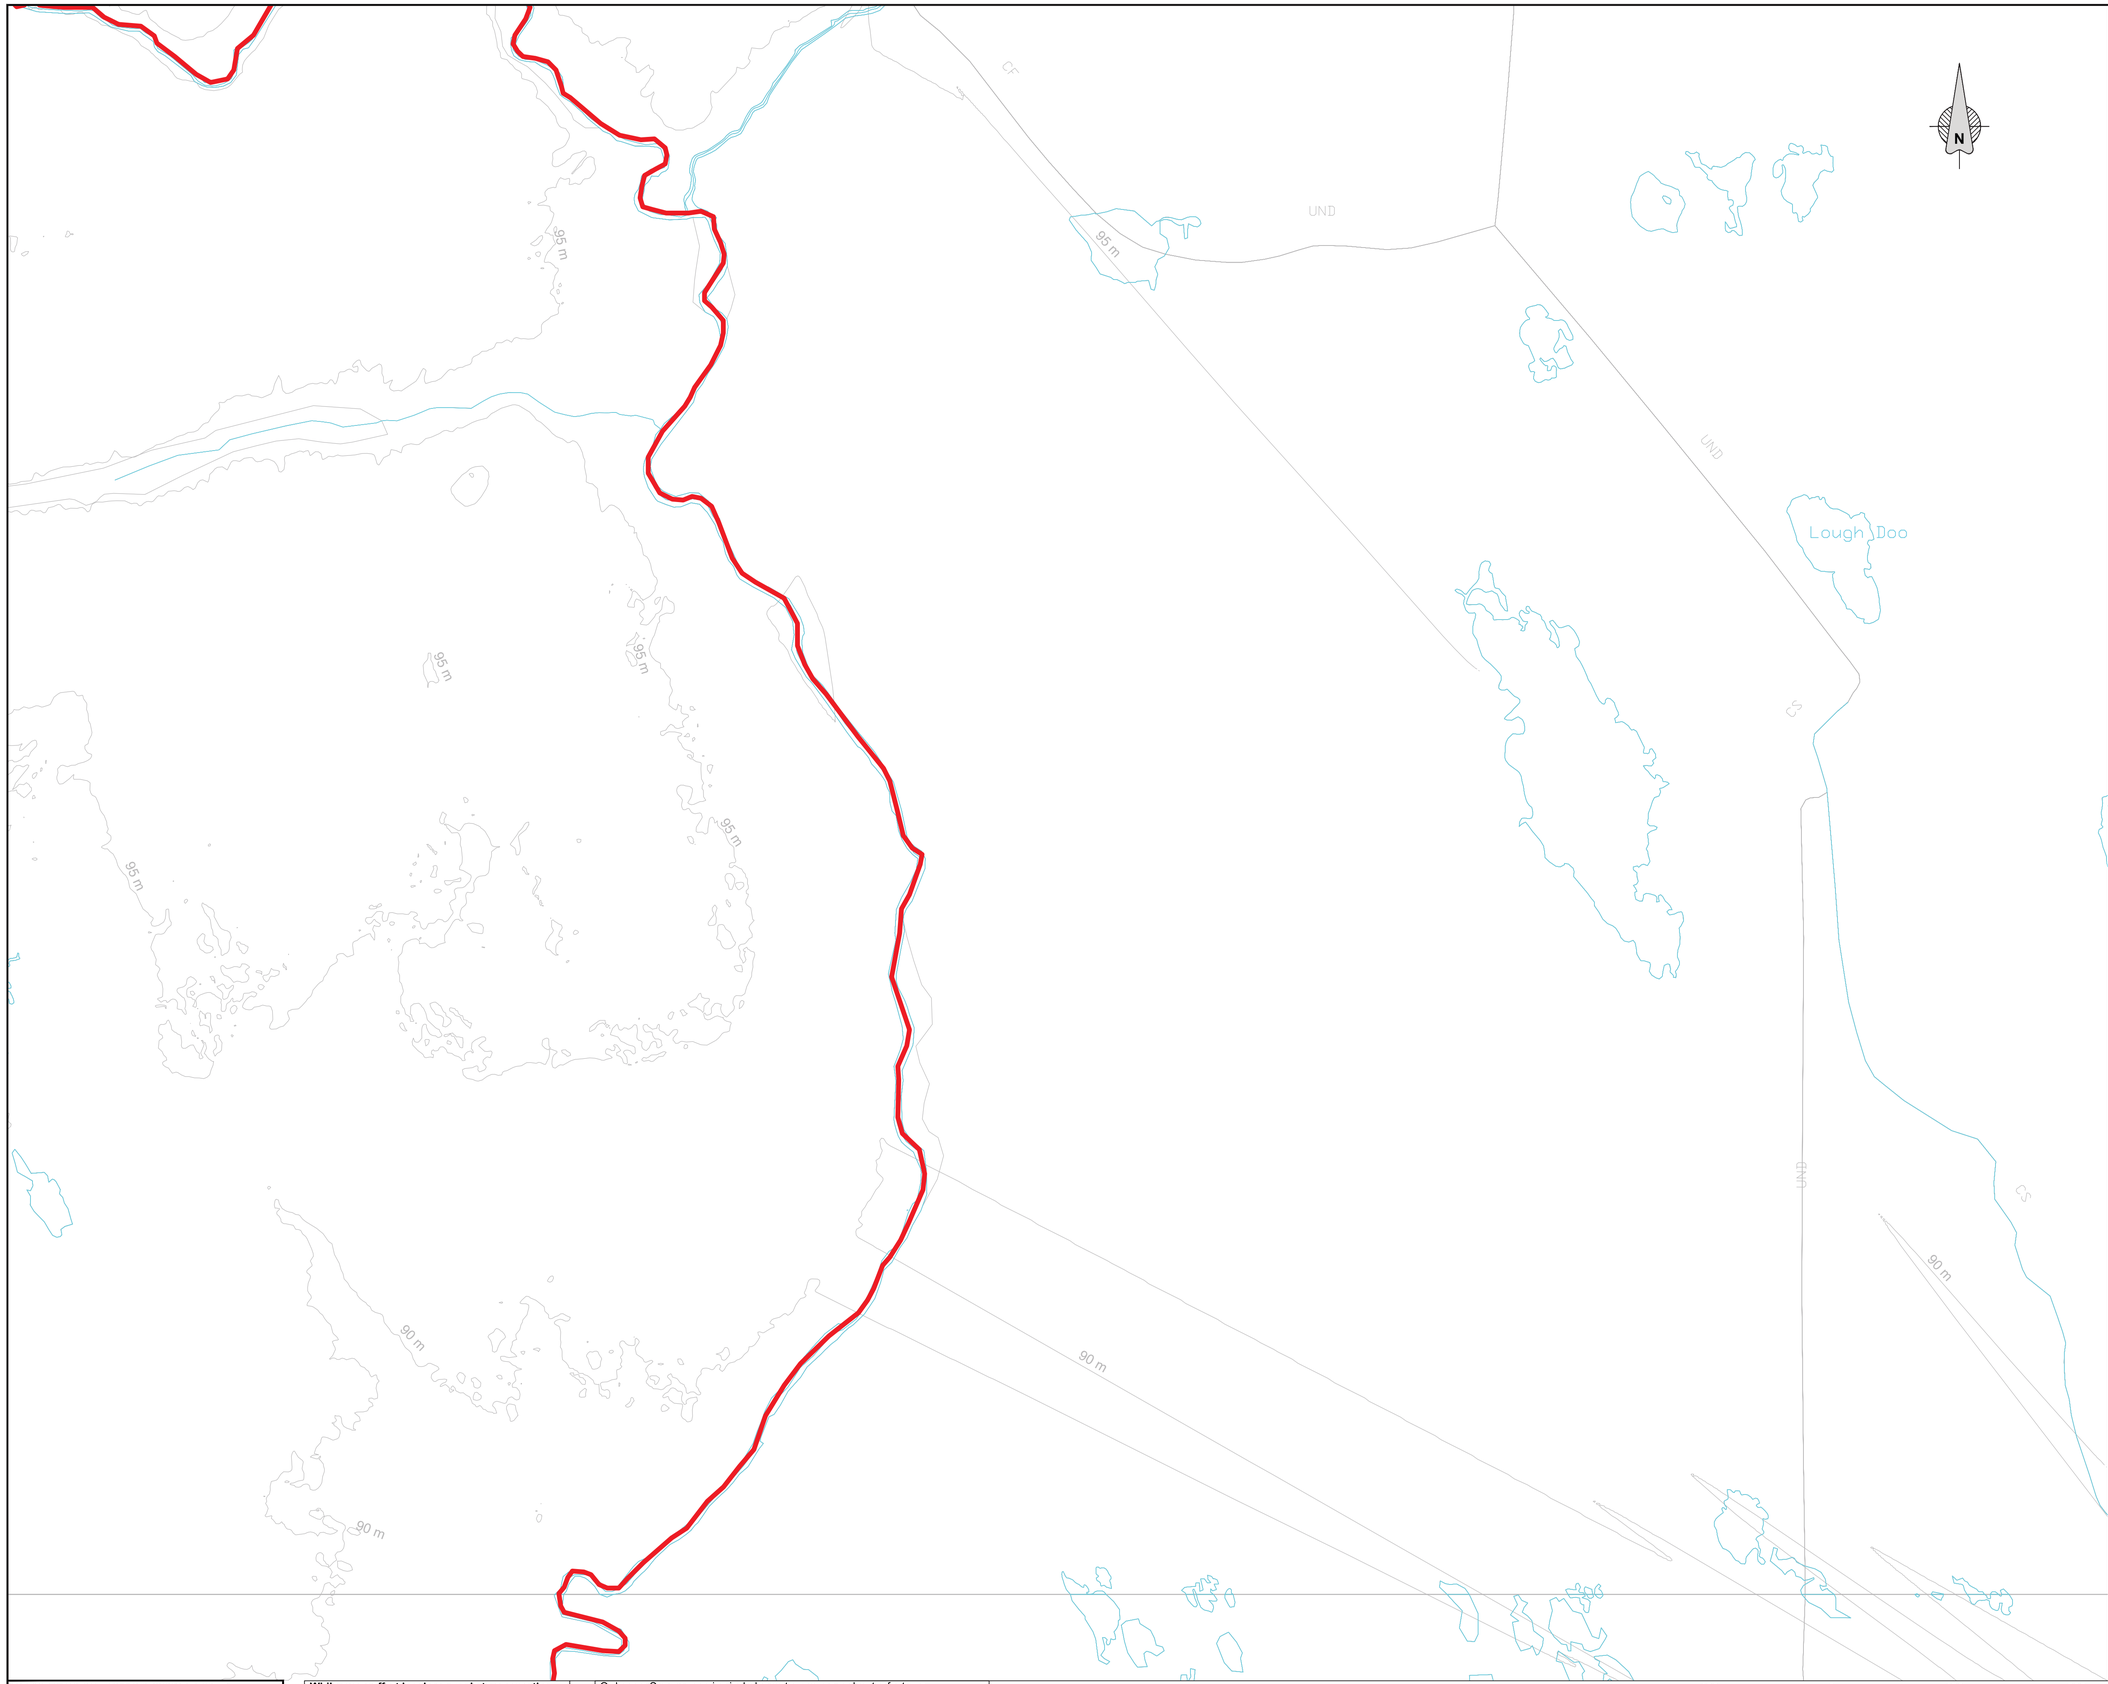

Legend:

- Site Boundary
- Proposed Turbines & Hardstandings (See drawing QR320201-P-000-042 for details)
- Proposed Access Tracks, Passing Bays, Turning Areas & Probable Track Type. (See drawings QR320201-P-000-056, QR320201-P-000-057, QR320201-P-000-072 & QR320201-P-000-073 for details)
- Proposed Sub Stations (See drawings QR320201-P-000-043 to QR320201-P-000-050 for details)
- Proposed Meterological Mast & Hardstanding Area (See drawing QR320201-P-000-052 for details)
- Proposed Borrow Pit
- Proposed Peat Deposition Area
- Proposed Overhead Line & Structures
- Contours
- Rivers, Lakes & Pools
- Pond Type 1 — Proposed Settlement Pond Types (See Drawings QR320201-P-000-063 & QR320201-P-000-064 for details)
- EC — Existing Underground Electrical Lines
- E — Existing Overhead Electrical Lines
- GL — Existing Gas Line
- Dwellings
- FSP — Former Peat Operations Settling Pond
- Forestry or Felled Areas
- Existing Bellacorick Wind Farm Turbines

Notes:
- For site layout sheet locations see Sheet Index Plan
- Drawing prepared using Irish Transverse Mercator (ITM) Map Grid
- For drainage details see drawings QR320201-P-000-059 to QR320201-P-000-073
- Industrial railway shown on maps has been decommissioned
- For clarity field drains formerly used for peat operations which still exist on site are not shown

Maps shown on site layout drawings:
Mayo 5000 sheets 1174, 1175, 1176, 1177, 1240, 1241, 1242, 1243, 1309, 1310, 1311,1312, 1378,1379, 1380 & 1381

Copyright Ordnance Survey Ireland Licence No. 0023704-09

REV.	DATE	REVISION DESCRIPTION	DRN	VER	APP
0	10.04.13	ISSUED FOR PLANNING	EOS	PK	JC

PURPOSE OF ISSUE - PRELIMINARY UNLESS INDICATED

TENDER ☐ CLIENT APPROVAL ☐ CONSTRUCTION ☐ AS-BUILT ☐ REVISED ☐

Client
OWENINNY POWER LTD.

Project
WIND FARM PROJECT AT OWENINNY, BELLACORICK, Co. MAYO

Contract

Drawing Title
SITE LAYOUT MAP
SHEET 3 OF 39

Production Unit CIVIL, BUILDING & ENVIRONMENTAL GROUP

Oweninny Power Ltd

Oweninny Power Ltd, Stephen Court, 18-21 St. Stephen's Green, Dublin 2, Ireland Tel: +353 (01) 7038000 Fax: +353 (0) 1 7038088
Email: oweninnypower@esbi.ie Web: www.oweninnywindfarm.ie
Registered Office: as above Registered in Ireland No. 503730

DRAWN	VERIFIED	APPROVED	APPD DATE
E.O'S	P.K	J.C	10.04.2013

CLIENT REF	No. of Shts	SIZE	REV	SCALE
	1	A1	0	1:2500

DRAWING NUMBER
QR320201-P-000-003

COPYRIGHT © ESBI ENGINEERING & FACILITY MANAGEMENT LIMITED.
All rights reserved. No part of this work may be modified or reproduced or copied in any form or by any means - graphic, electronic or mechanical, including photocopying, recording, taping or information-and-retrieval system, or used for any purpose other than its designated purpose, without the written permission of ESBI Engineering & Facility Management Ltd.

While every effort has been made to ensure the accuracy of the information contained in the drawings, Oweninny Power Limited cannot be held responsible for errors or omissions.

Ordnance Survey mapping includes watercourses and water features which have been transposed from historic 6 inch mapping and may no longer exist on the ground due to drainage over the decades associated with peat production operations.

100 0 Meters 100 200
1:2500

BF-DRG-012-002-001

j:\cad directory\wind - oweninny, mayo - p4y905c\drawings\01-planning\planning application feb 2013\qr320201-p-000-003.dwg