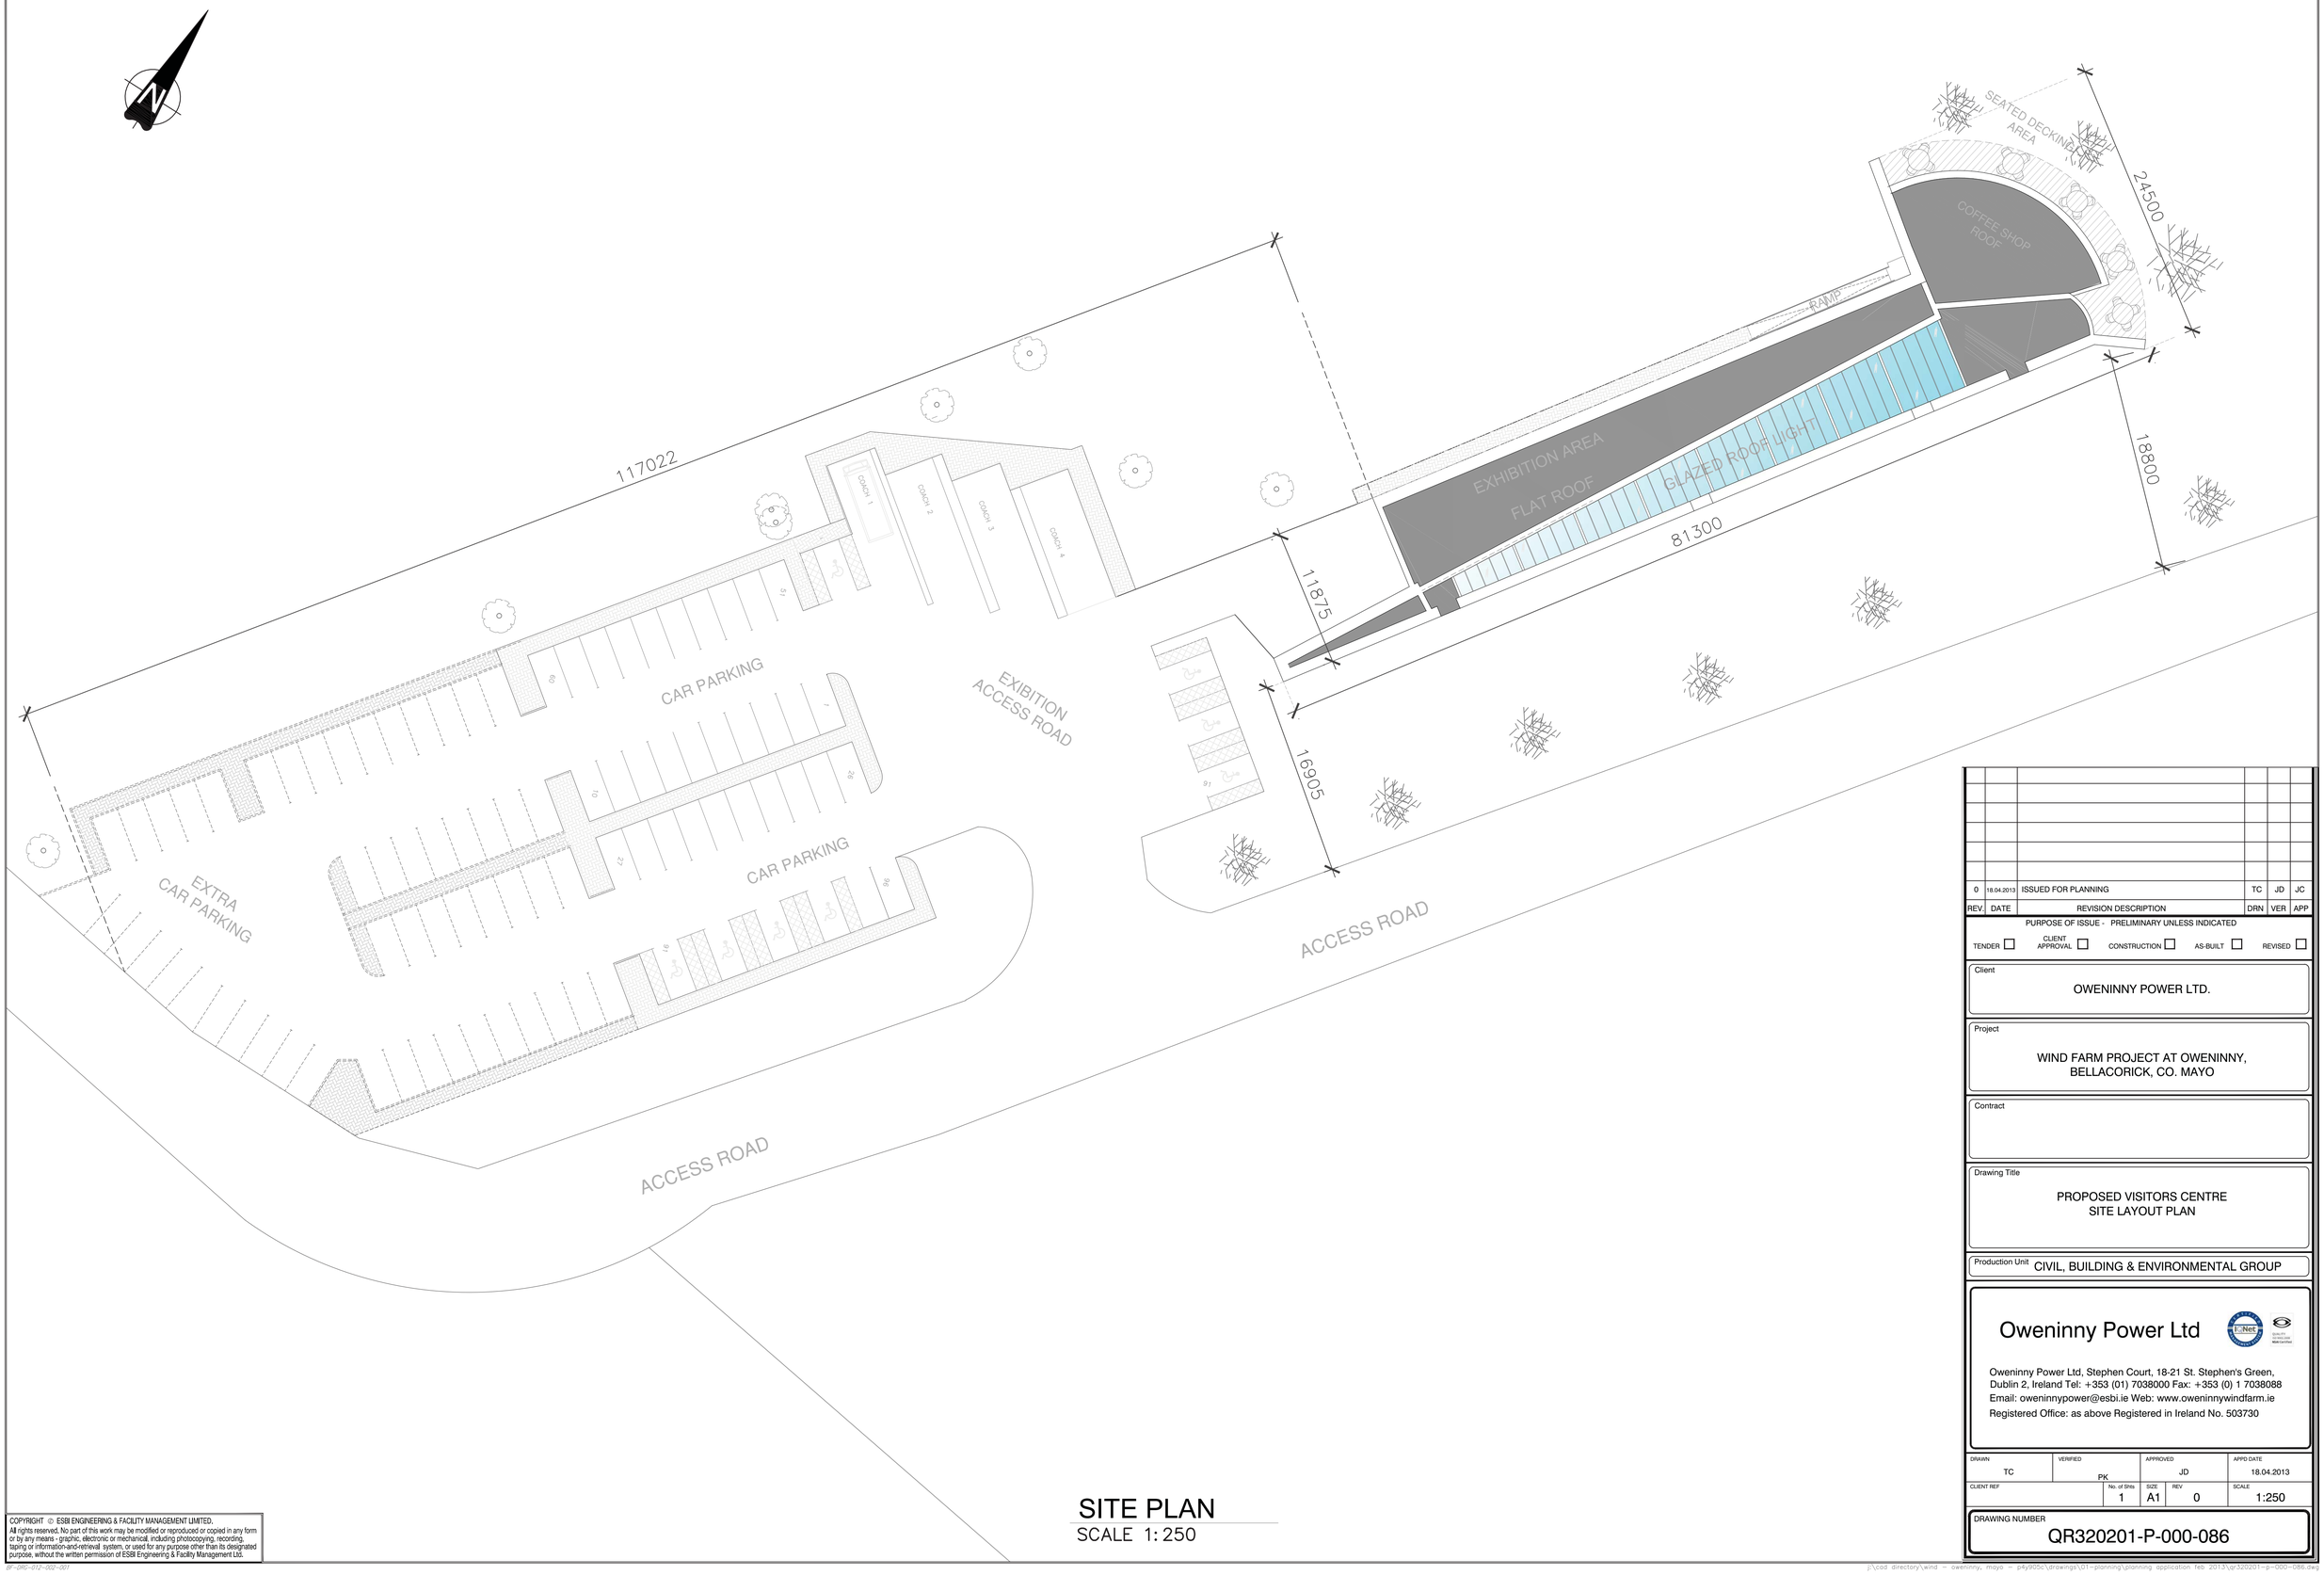

SITE PLAN
SCALE 1: 250

COPYRIGHT © ESBI ENGINEERING & FACILITY MANAGEMENT LIMITED.
All rights reserved. No part of this work may be modified or reproduced or copied in any form or by any means - graphic, electronic or mechanical, including photocopying, recording, taping or information-and-retrieval system, or used for any purpose other than its designated purpose, without the written permission of ESBI Engineering & Facility Management Ltd.

REV.	DATE	REVISION DESCRIPTION	DRN	VER	APP
0	18.04.2013	ISSUED FOR PLANNING	TC	JD	JC

PURPOSE OF ISSUE - PRELIMINARY UNLESS INDICATED

TENDER ☐ CLIENT APPROVAL ☐ CONSTRUCTION ☐ AS-BUILT ☐ REVISED ☐

Client: OWENINNY POWER LTD.

Project: WIND FARM PROJECT AT OWENINNY, BELLACORICK, CO. MAYO

Contract:

Drawing Title: PROPOSED VISITORS CENTRE SITE LAYOUT PLAN

Production Unit: CIVIL, BUILDING & ENVIRONMENTAL GROUP

Oweninny Power Ltd

Oweninny Power Ltd, Stephen Court, 18-21 St. Stephen's Green, Dublin 2, Ireland Tel: +353 (01) 7038000 Fax: +353 (0) 1 7038088
Email: owenninypower@esbi.ie Web: www.owenninywindfarm.ie
Registered Office: as above Registered in Ireland No. 503730

DRAWN	VERIFIED	APPROVED	APPD DATE
TC	PK	JD	18.04.2013

CLIENT REF	No. of Shts	SIZE	REV	SCALE
	1	A1	0	1:250

DRAWING NUMBER: QR320201-P-000-086