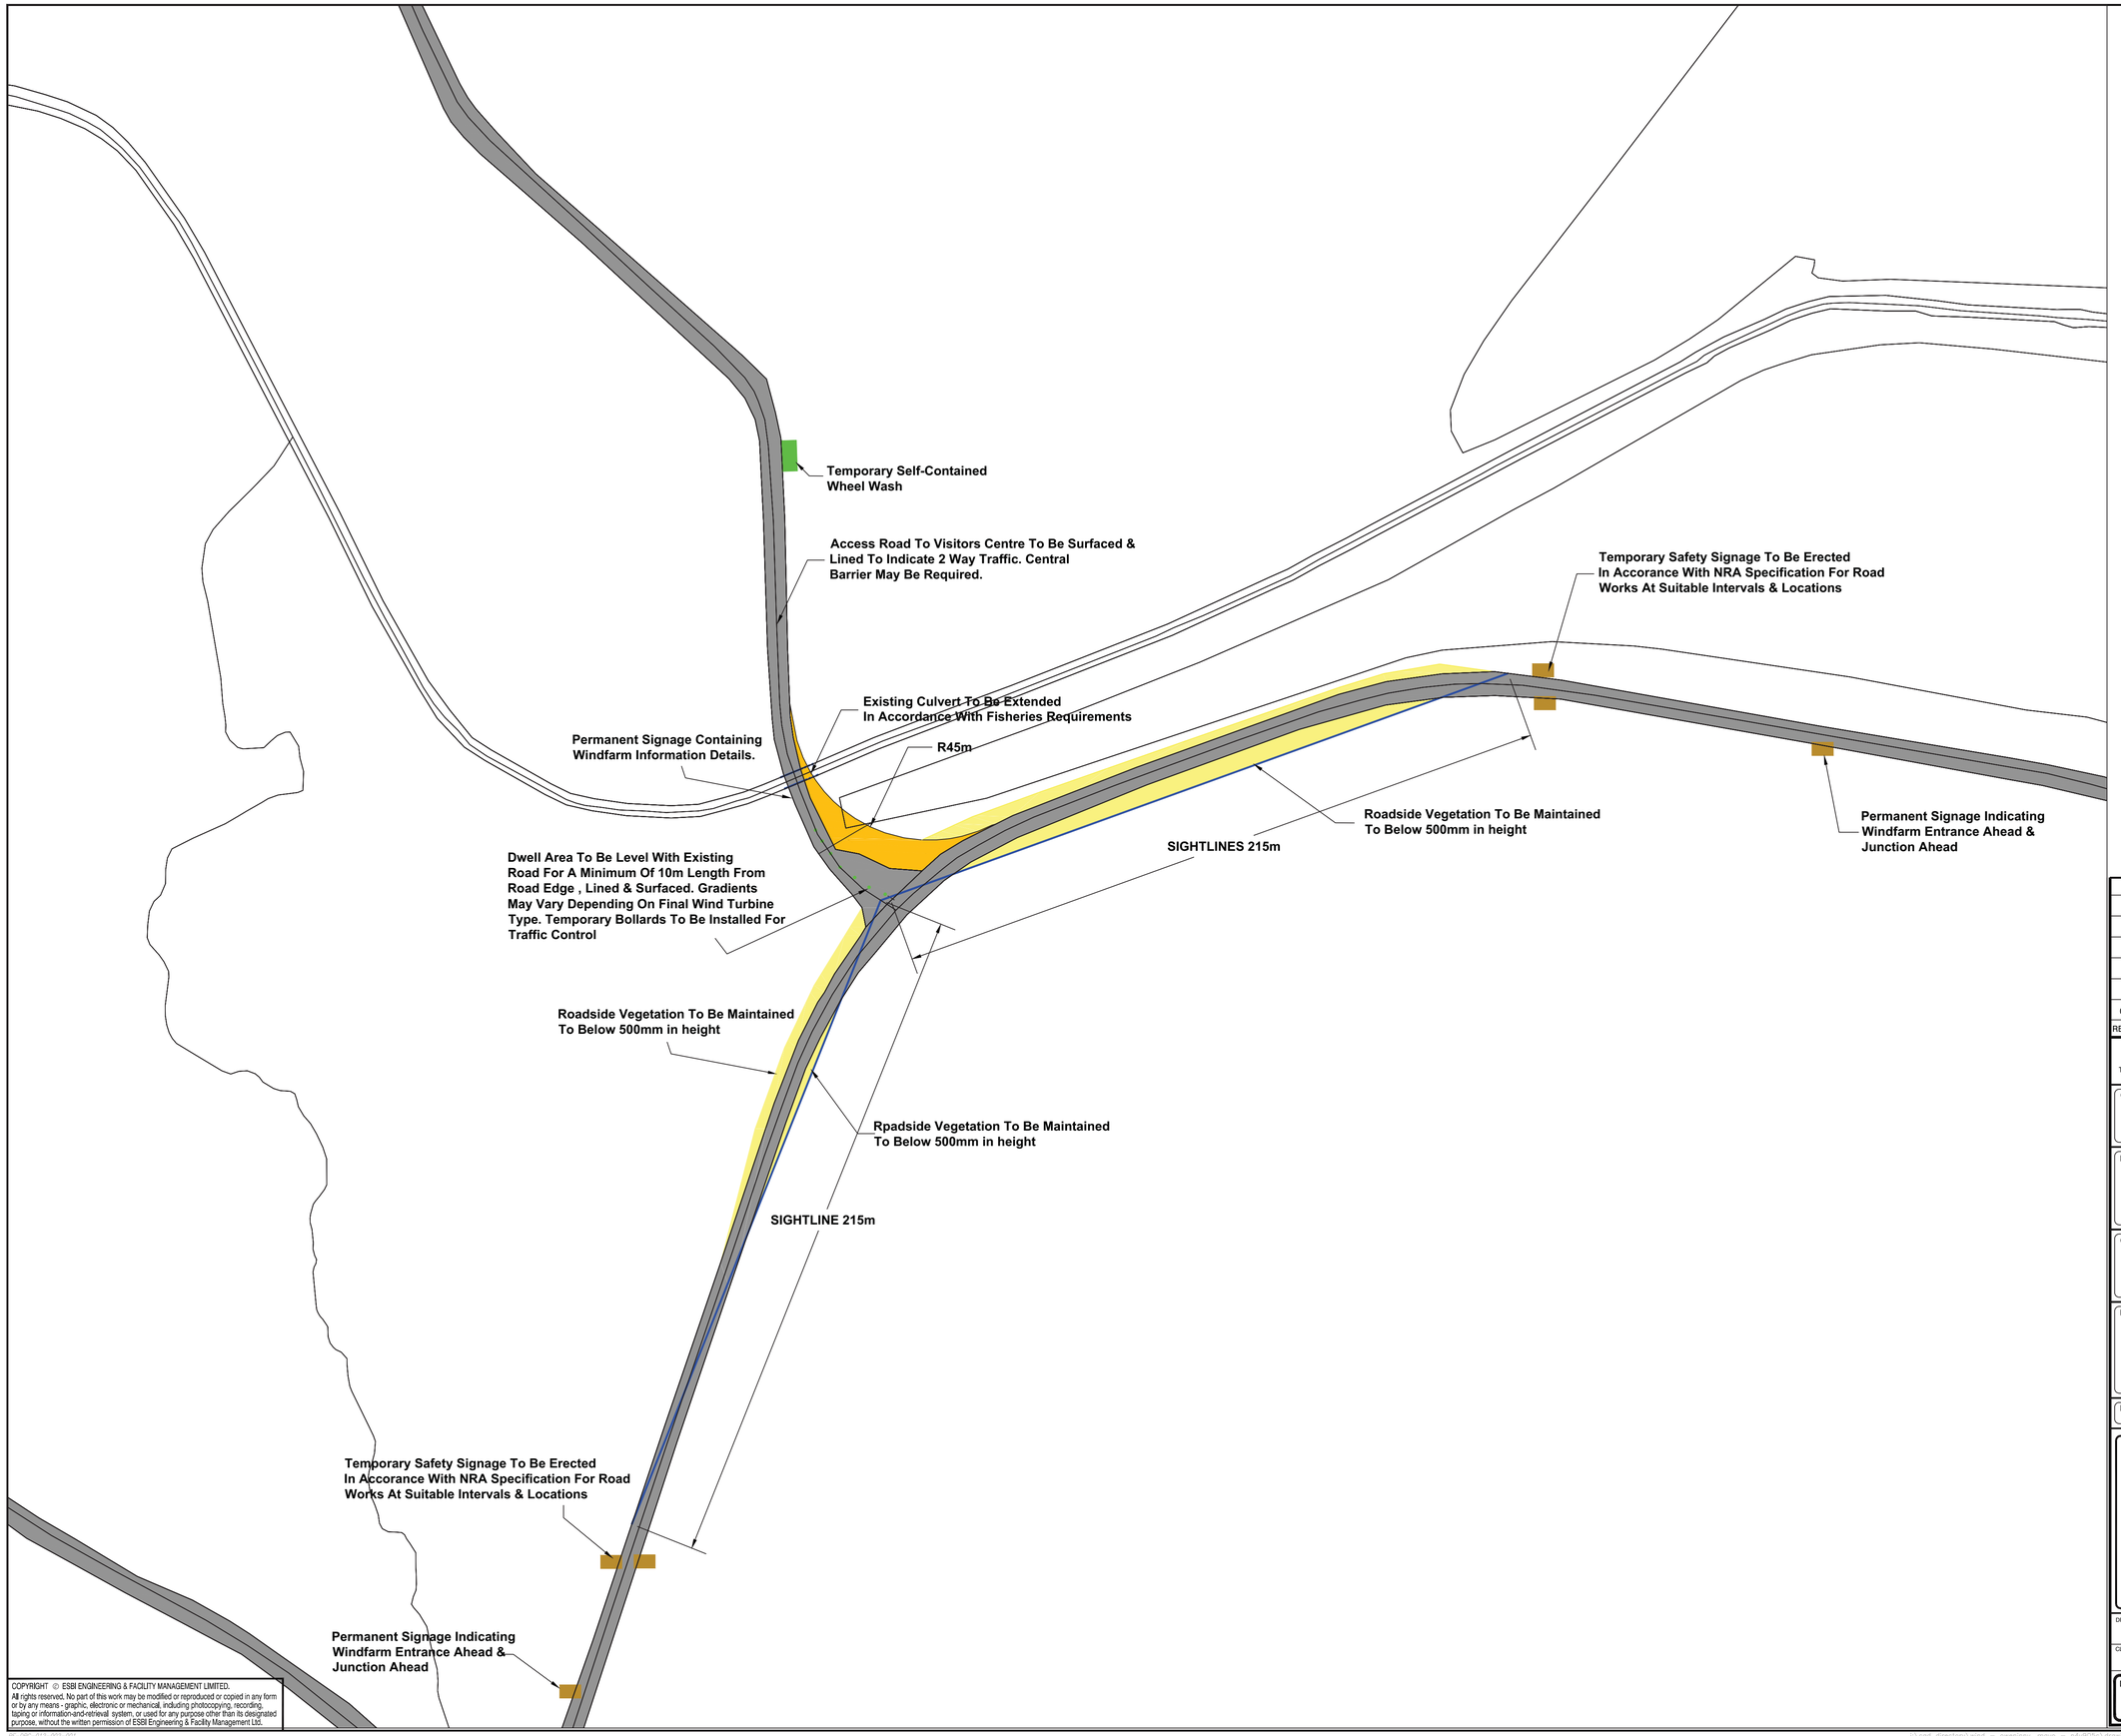

N

LEGEND

- Vegetation To Be Maintained Below 500mm Height
- Access Track Widening Required
- Existing Road

REV.	DATE	REVISION DESCRIPTION	DRN	VER	APP
0	21.04.13	ISSUED FOR PLANNING	PM	PK	JC

PURPOSE OF ISSUE - PRELIMINARY UNLESS INDICATED

TENDER ☐ CLIENT APPROVAL ☐ CONSTRUCTION ☐ AS-BUILT ☐ REVISED ☐

Client: OWENINNY POWER LTD.

Project: WIND FARM PROJECT AT OWENINNY, BELLACORICK, CO. MAYO

Contract:

Drawing Title: SITE ENTRANCE NO. 1 PROPOSED DETAILS

Production Unit: CIVIL, BUILDING & ENVIRONMENTAL GROUP

Oweninny Power Ltd

Oweninny Power Ltd, Stephen Court, 18-21 St. Stephen's Green, Dublin 2, Ireland Tel: +353 (01) 7038000 Fax: +353 (0) 1 7038088
Email: oweninnypower@esbi.ie Web: www.oweninnywindfarm.ie
Registered Office: as above Registered in Ireland No. 503730

DRAWN	VERIFIED	APPROVED	APPD DATE
PM	PK	JC	21.04.13

CLIENT REF	No. of Shts	SIZE	REV	SCALE
	1	A1	0	1:1000

DRAWING NUMBER: QR320201-P-000-083

COPYRIGHT © ESBI ENGINEERING & FACILITY MANAGEMENT LIMITED.
All rights reserved. No part of this work may be modified or reproduced or copied in any form or by any means - graphic, electronic or mechanical, including photocopying, recording, taping or information-and-retrieval system, or used for any purpose other than its designated purpose, without the written permission of ESBI Engineering & Facility Management Ltd.

BF-DRC-012-002-001

J:\cad directory\wind - oweninny, mayo - p4y905c\drawings\01-planning\planning application feb 2013\qr320201-p-000-083 - qr320201-p-000-083.dwg